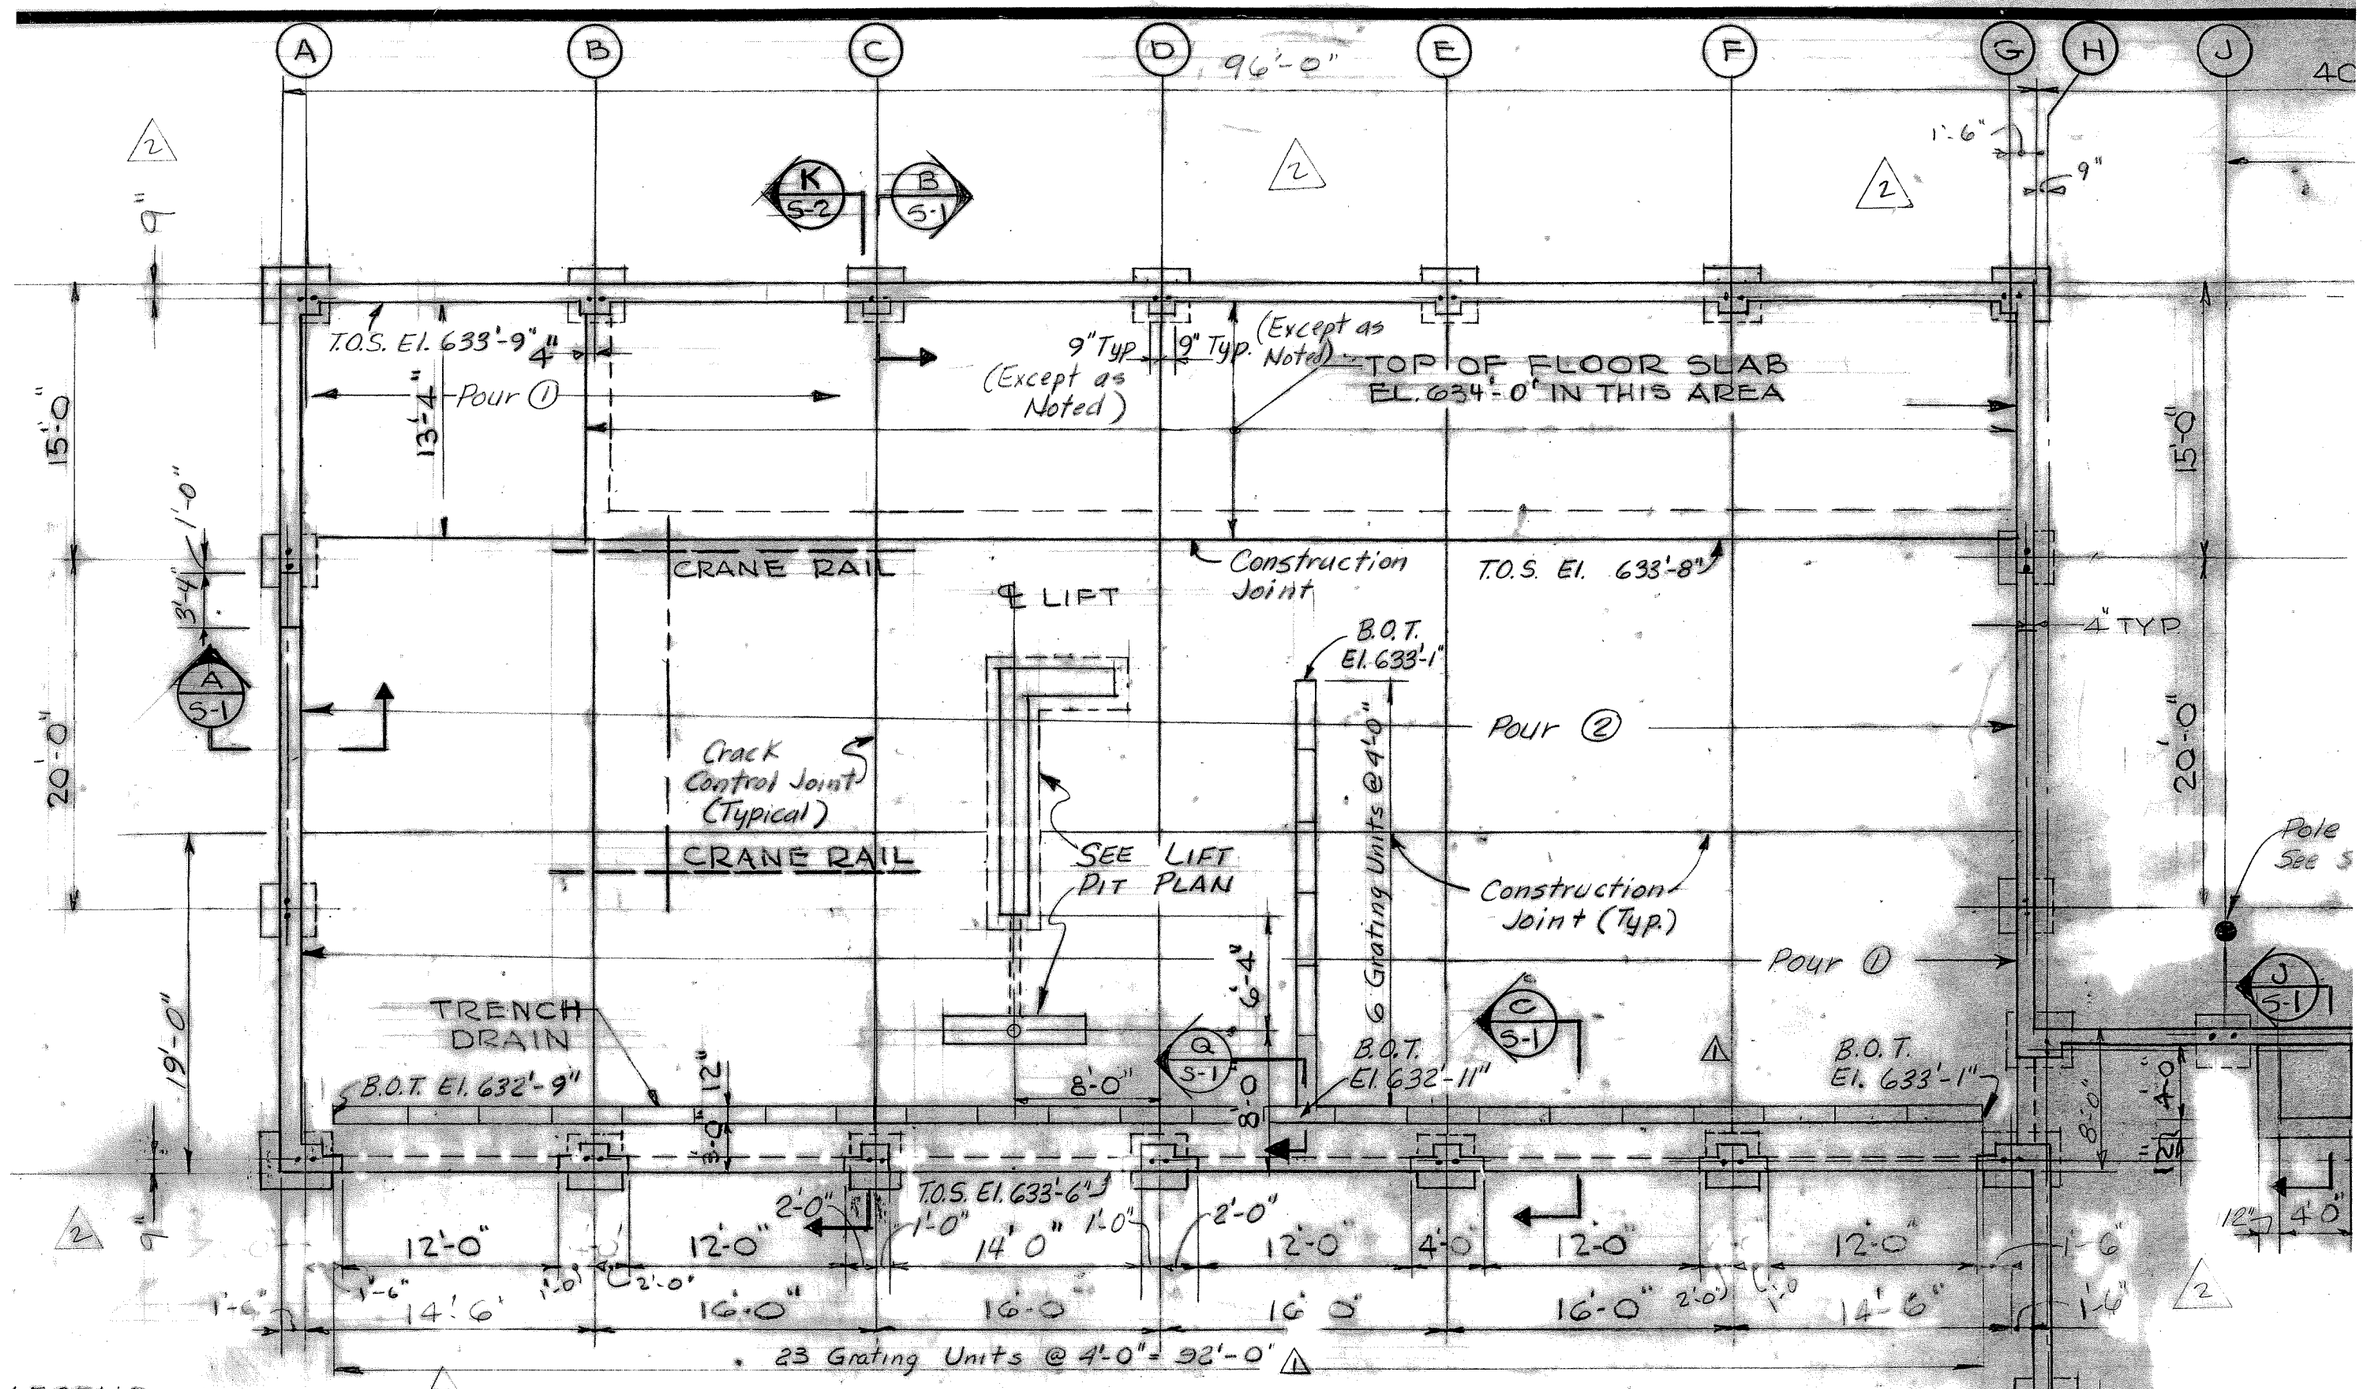

LEGEND
= Top of Slab
= Bottom of Trench

Note Slab Sections Shown as Pour ② shall be Placed not less than 24 hrs after Pour ① Sections have been placed

1¼ × 5/16 Bearing Bar
⊿ 2 × 1½ × ¼
12"
L S-1

PLAN